

1. FOR LEGEND, ABBREVIATIONS AND SUMMARY OF EQUIPMENT SEE DRAWING E-1

Sheet 13 of 15



OFNY & KU

John K. Shumway
ENGINEERING PROGRAM MANAGER
WORLD TRADE
Jack Buchholz
CHIEF ELECTRICAL ENGINEER

Engineering Department
Design Division

The World Trade
Center
Electrical/HVAC
Upgrade Program

Title
ELECTRICAL
SUBSTATION EQUIPMENT
TOWER ONE AND TWO

ELECTRICAL

TYPICAL DETAILS


No. Date Revision Approved

This drawing subject to conditions in contract. All inventions, ideas, designs and methods herein are reserved to Port Authority and may not be used without its written consent.

FISCHER D. LEAHY J.M.
Designed by Drawn by Checked by



Date FEB 10, 1995 Scale NONE

Contract Number Drawing Number
WTC-802.072A E-12

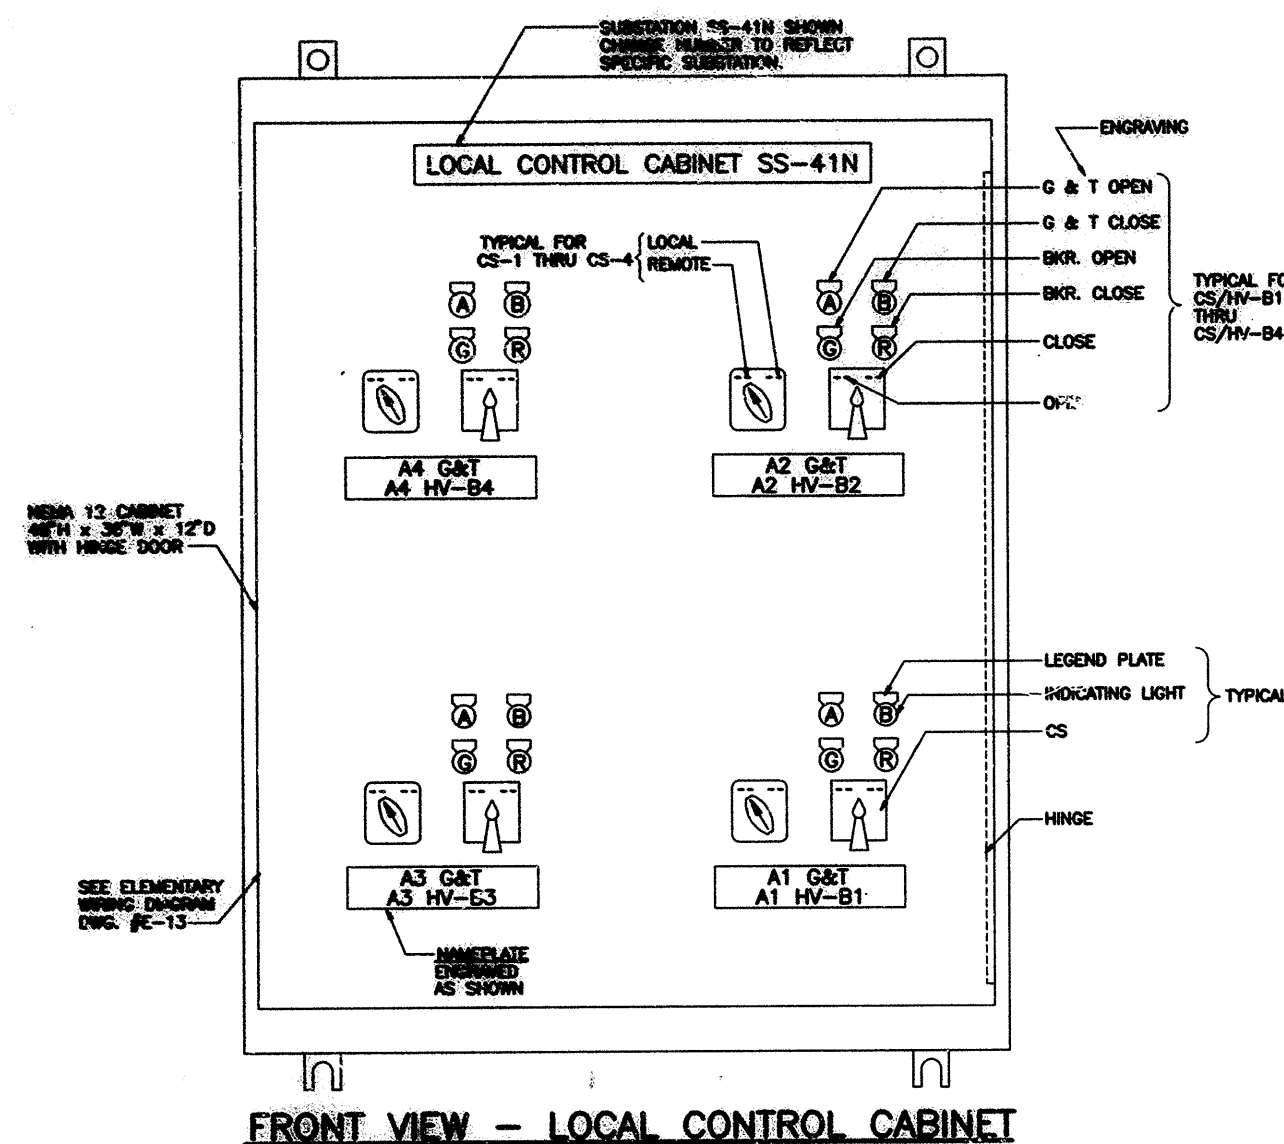


LOCAL CONTROL CABINET LEGEND

- ① - INDICATING LIGHT
 - B - BLUE
 - A - AMBER
 - R - RED
 - G - GREEN
- CS - CONTROL SWITCH
- CONTROL SWITCH SHALL BE AS FOLLOWS:
 - CS-1 THRU CS-4
 - 2 POSITION SWITCH
 - MAINTAIN CONTACTS
 - STANDARD ESCUTCHEON
 - CS/HV-B1 THRU CS/HV-B4
 - 3 POSITION SWITCH
 - MOMENTARY CONTACTS
 - SPRING RETURN TO CENTER
 - TARGET ESCUTCHEON

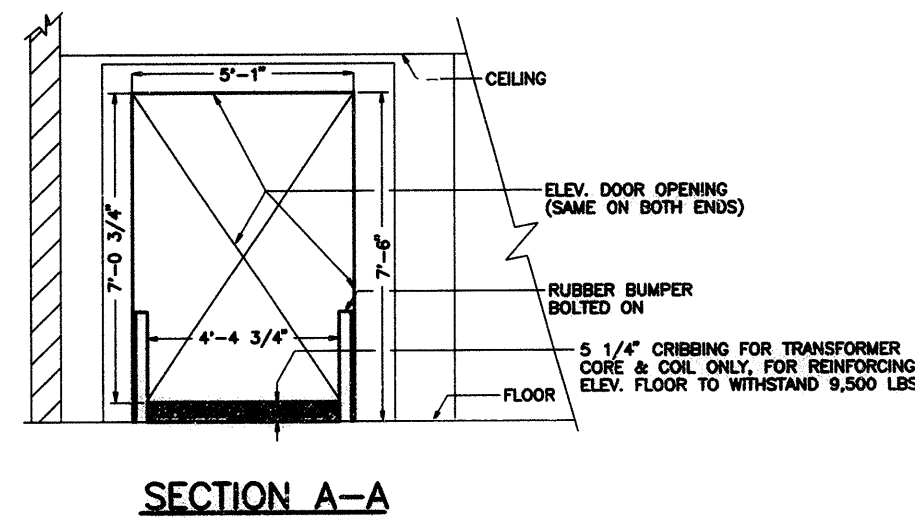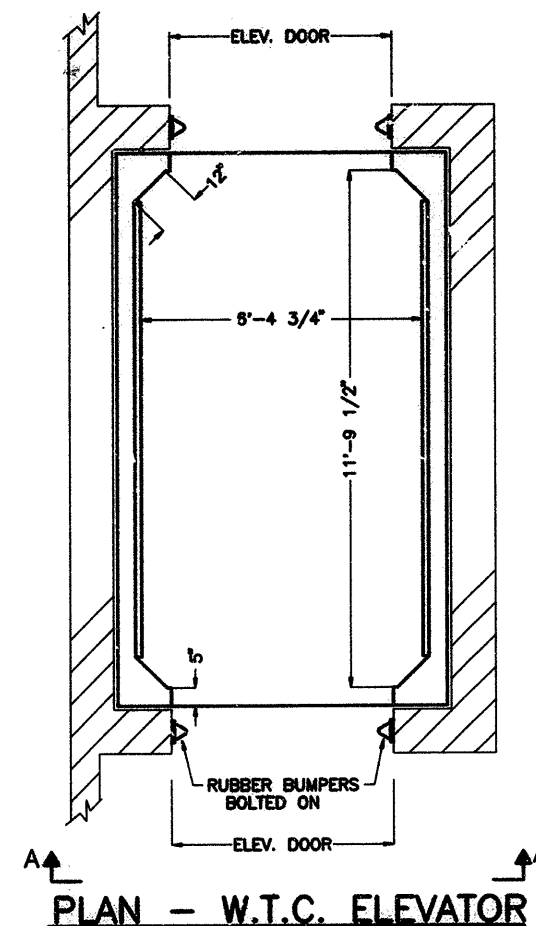

SECTION A-A

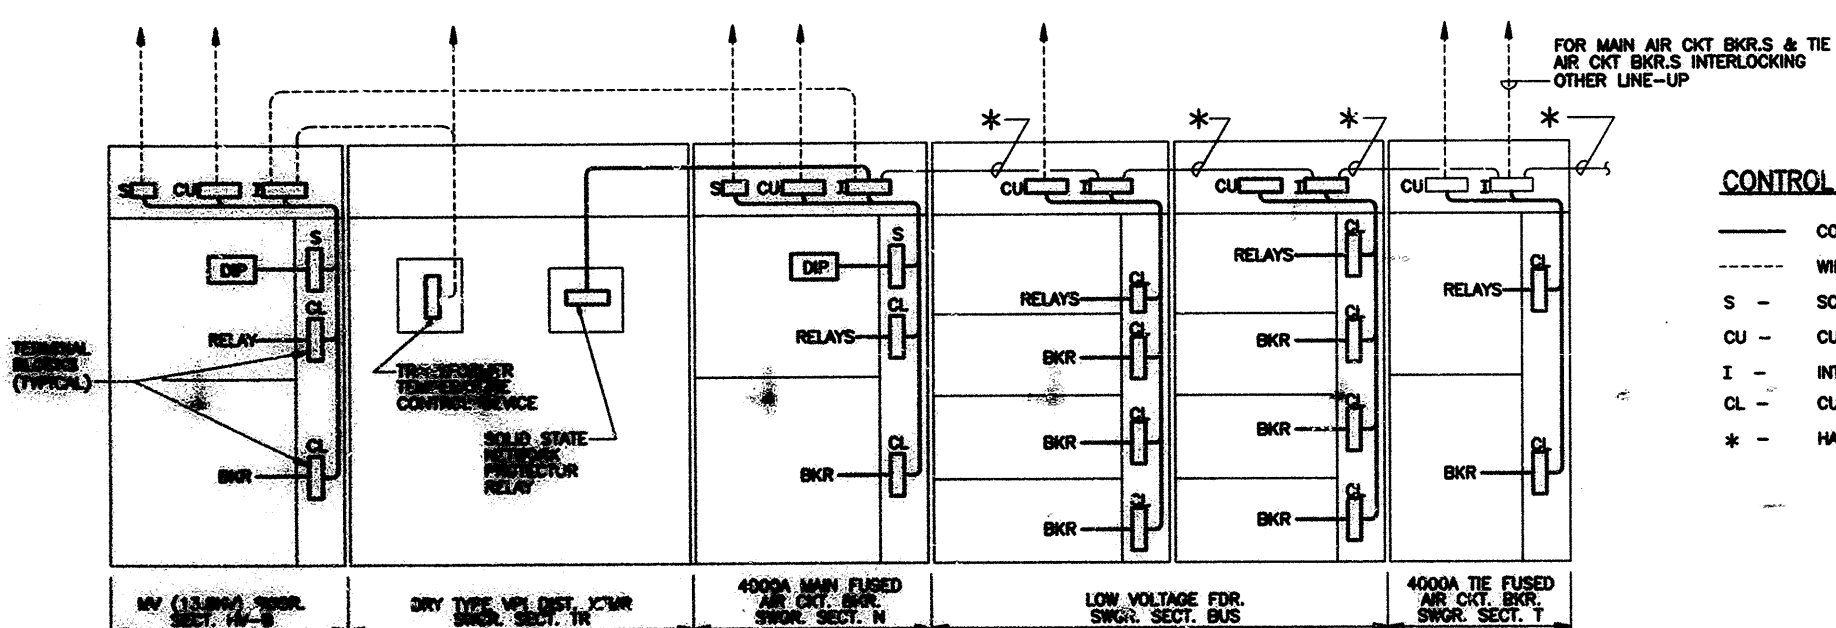

CONTROL WIRING DETAIL LEGEND

- CONTROL WIRING
- - - WIRING BY CUSTOMER
- S - SCADA TERMINAL BLOCKS
- CU - CUSTOMER TERMINAL BLOCKS
- I - INTERCONNECTION TERMINAL BLOCKS
- CL - CUBICLE TERMINAL BLOCKS
- * - HARNESS WIRING BETWEEN VERTICAL SHIPPING SECTIONS

CONTROL WIRING DETAIL 1/2 LINE-UP SHOWN (TYPICAL)